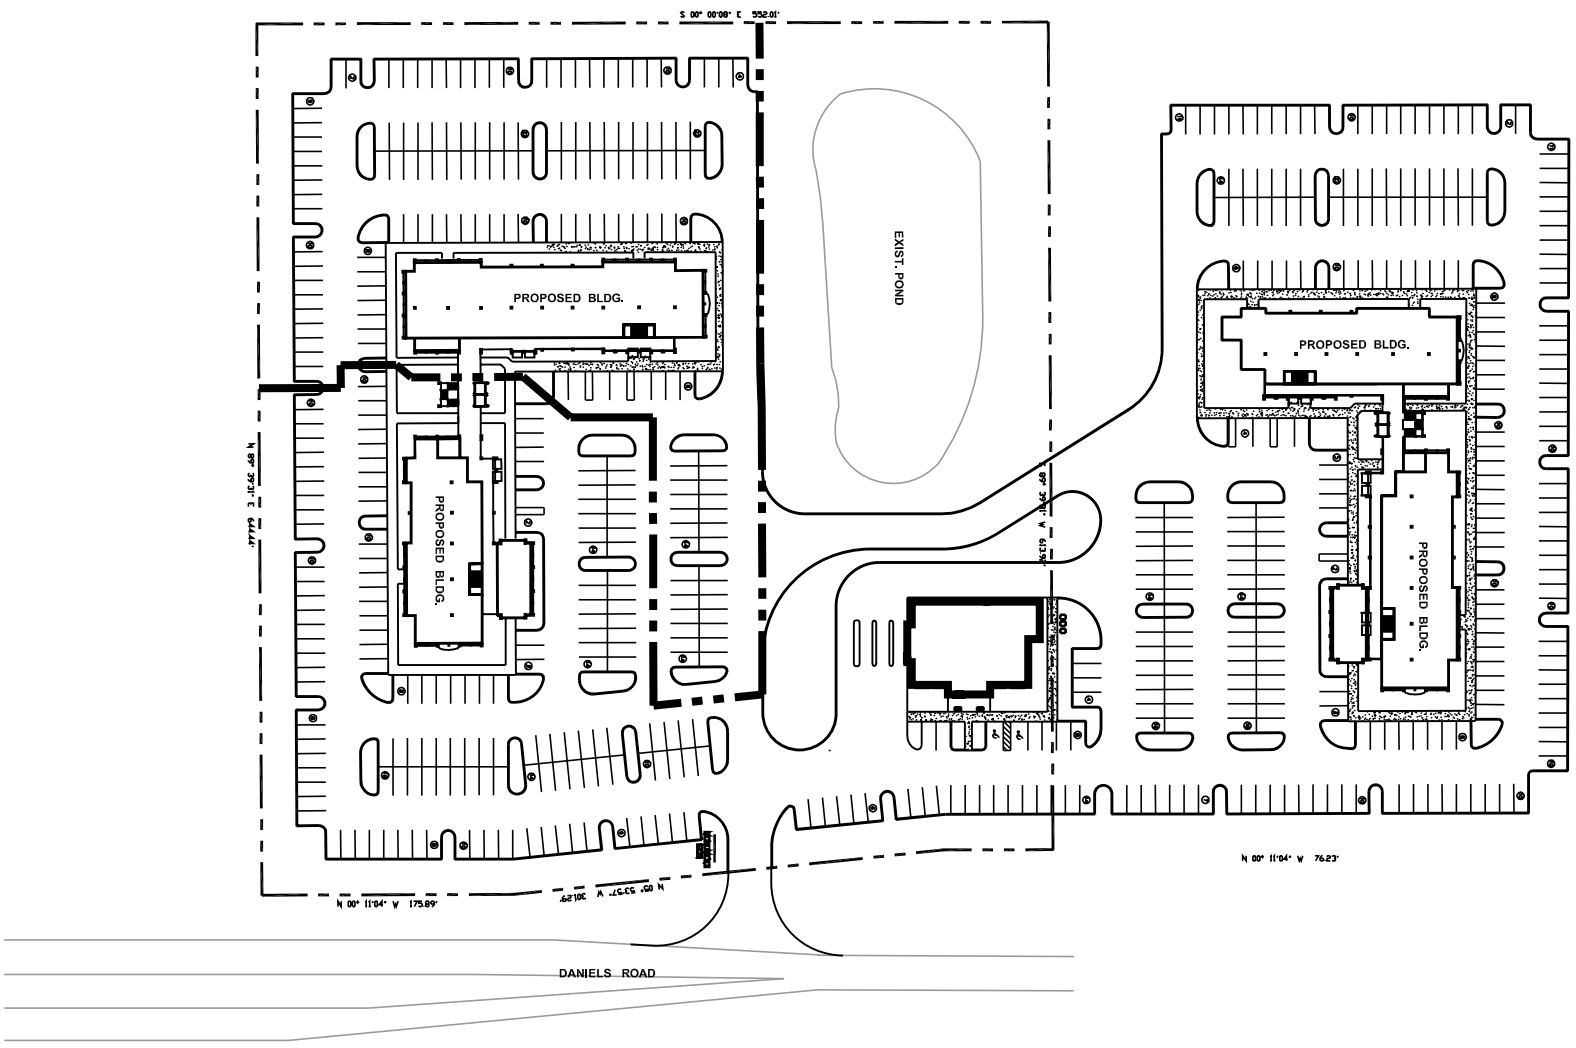

GRAPHIC SCALE

(IN FEET)
1 inch = 60 ft.

OWNER'S AGENT
ACQUISITION CONSULTANTS INC
2500 N. LAKE MARY
SUITE 208
LAKE MARY, FL 32746
(407) 322-0038

OWNERS
BIRKET
STREET ADDRESS
CITY, STATE ZIP
PHONE NUMBER

ENGINEER
CIVIL/SITE ENGINEERING, INC.
2699 LEE ROAD
SUITE 450
WINTER PARK, FL 32789
(407) 644-6570

SITE DATA
TYPE OF PROPERTY AND ZONING
TAX PARCEL NO. ____ ±AC.
TOTAL AREA 111,221 S.F.
TOTAL BLDG. AREA 35 FT.
MAX. BLDG. HEIGHT

PARKING
PARKING REQUIRED
111221 S.F. x (1 SPAC/250S.F.) 445
PARKING PROVIDED 588
HANDICAP PARKING 10
TOTAL PARKING PROVIDED 598
111,221/598 = 1 SPACE/185.99 SF

THIS DRAWING CONTAINS PROPRIETARY INFORMATION AND SHALL NOT BE COPIED IN PART OR WHOLE. THIS SHEET IS NOT VALID WITHOUT THE SIGNATURE AND THE RAISED SEAL OF A REGISTERED ENGINEER LICENSED TO DO BUSINESS IN THE STATE OF FLORIDA.

DATE: 9/14/05
PROJECT NO.: 0550
DRAWN BY: SLS
DESIGNED BY: LWG
CHECKED BY: LWG
ENGINEER IN CHARGE: LLOYD W. GRIFFITH, P.E. REG. # 9282
CIVIL/SITE ENGINEERING, INC. CERT. OF AUTH. No. 28304

SHEET NO. 1 OF: 1

DANIELS ROAD
FOR
ACQUISITION CONSULTANTS INC.

CONCEPTUAL PLAN

	DATE	DESCRIPTION	REV'D BY	CHK'D BY
4				
4				
4				
4				
4				
4				
4				
4				

CIVIL / SITE ENGINEERING, INC.
2699 LEE RD., SUITE 450
WINTER PARK, FL 32789-1741
TEL.: 407.644.6570
FAX: 407.644.8945
WWW.CSEI-FL.COM